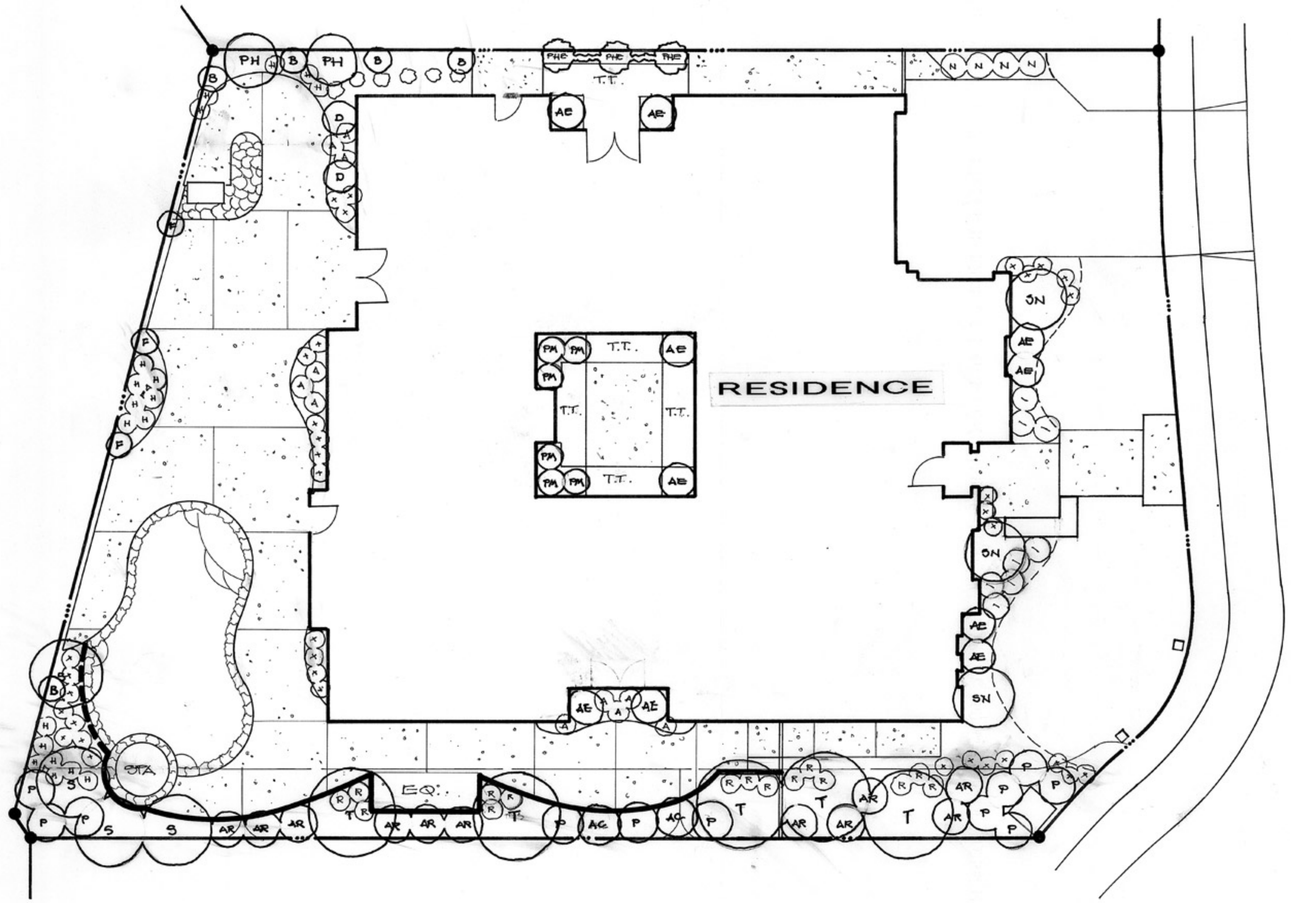

Trees

CR	Cycas revoluta	Sago Palm – 15 gal.
PHE	Podocarpus henkelii espalier	Long-leafed Yellowwood
PH	Podocarpus henkelii	(both 15 gal.)
PR	Phoenix roebelenii	Dwf. Pigmy Palm 15 gal.
SN	Strelitzia nicolai	Giant Bird – 24" box
S	Syagrus romanzoffianum	Queen Palm – 24" box
T	Tristania conferta	Water Gum – 15 gal.

Groundcover

FS	Fescue Sod	Tall Fescue Sod
L	Lysimachia nummularia	Moneywart - flats
ARB	Ajuga repens	Bronze Ajuga - flats

PLANT MATERIAL LEGEND:

Shrubs

A	Azalea hybrid – red	
AC	Aisophila cooperi	Australian Tree Fern
AE	Aralia elegantissima	Japanese Aralia – 5 gal.
AR	Aralia sieboldi	Sun Camellia – 5 gal.
C	Camellia sasanqua – color by owner	Clivia – 1 gal.
	Clivia miniata – yellow	Cuphea – 1gal.
	Cuphea hyssopifolia	Tasman. Tree Fern 5 gal.
D	Dicksonia antartica	Day Lily – 1 gal.
H	Hemerocallis hybrid – color by owner	Dwarf Nandina – 5 gal
N	Nandina domestica 'moon bay'	Philodendron – 5 gal.
P	Philodendron lundi	Japan. Yew Pine – 5 gal.
PM	Podocarpus macrophylla	Leather Fern – 1 gal.
R	Rumohra adiantiformis	

Vines

B	Bignonia violacea	Violet Trumpet – 5 gal.
F	Ficus repens	Creeping Fig – 1 gal.

LANDSCAPE

date: 9/26/05

scale: 1"=8'-0"

LANDSCAPES WEST

3525 Del Mar Heights Road #311
San Diego, CA 92130
(858)278-0308 Mobile (619)247-5567 Lic. No. 389976 Fax (858) 481-2474

drawn by:

checked by:

Designed for:

COOPER RESIDENCE

13324 SHADETREE CT., SAN DIEGO, CA 92131

revisions:

page 1 of 2

job no. 571-05